Route Log and Progress Chart

DRAFT

Please Note: Errors and Omissions May Exist.
Contact the VTrans Mapping Section with questions or concerns.

DISTRICT	TOWN	ROUTE
3	CASTLETON	Maj-0265

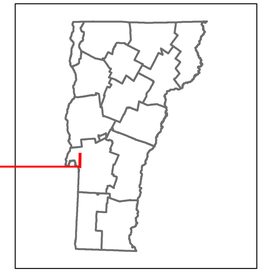

Maj-0265

Base Map

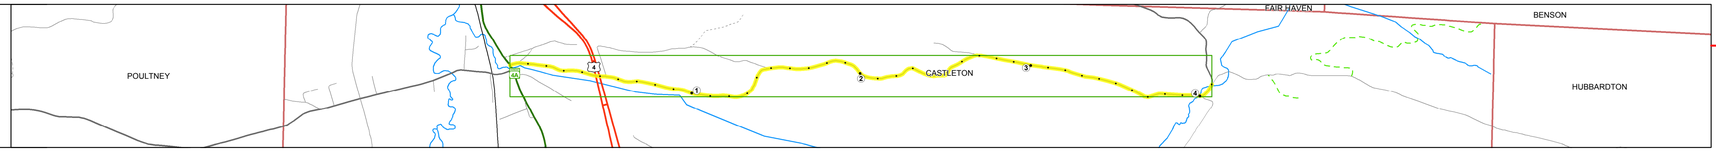

1 in = 2,000 feet

Stick Diagram

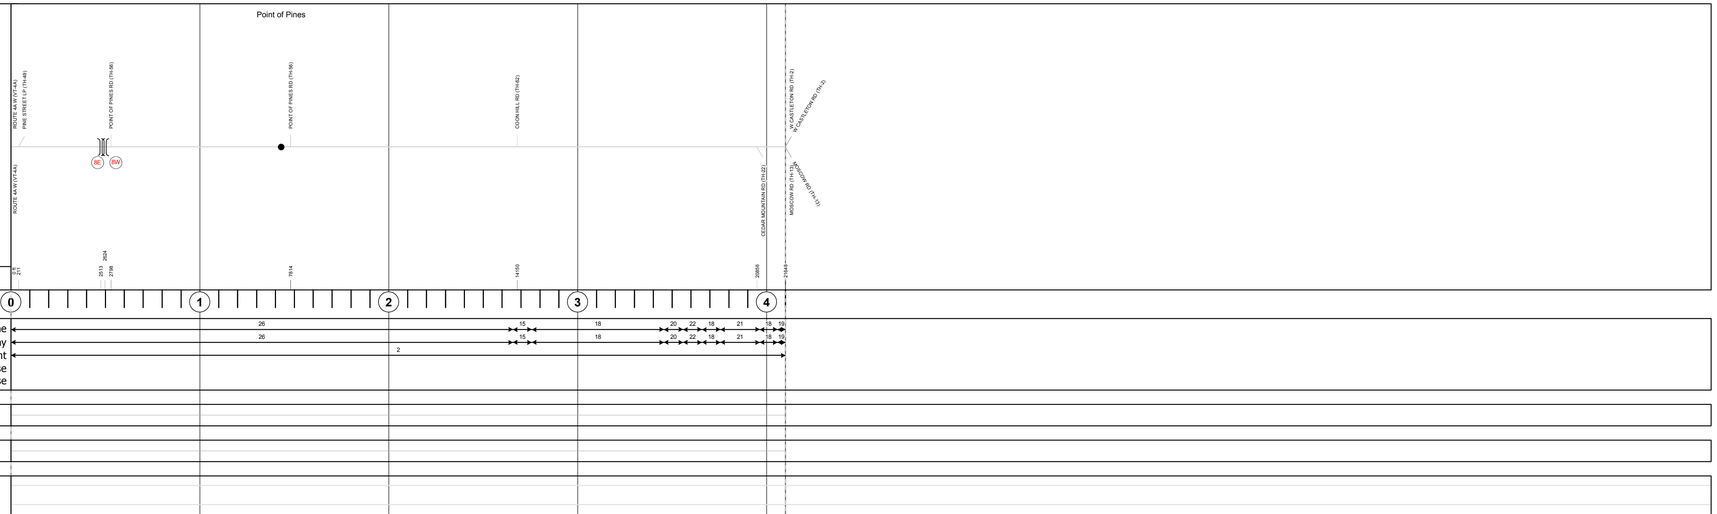

Scale: 1 INCH = 2000 FEET

Road Widths

Curves

Grades

Historic Projects

Maintenance Garage

Speed Zone

Functional Class

National Highway System

Limited Access Highway

Traffic Counters

AADT Counts

Crash Locations

STRUCTURE DESCRIPTIONS

Bridge 8E:
Stringer/multi-beam or girder - 1971
Structure No. 200020008E11032
Length: 543'
Width: 36.8'
Under Clearance: 15.67'
Facility Carried: US 00004 ML
Bridge Type: 3SP CONT WELDED GIR
Features Intersected: LAKE BOMOSEEN TH 2
Surface: Bituminous
Maintenance/Ownership: State

Bridge 8W:
Stringer/multi-beam or girder - 1971
Structure No. 200020008W11032
Length: 543'
Width: 36.8'
Under Clearance:: 17.0'
Facility Carried: US 00004 ML
Bridge Type: 3SP CONT WELDED GIR
Features Intersected: LAKE BOMOSEEN TH 2
Surface: Bituminous
Maintenance/Ownership: State

Historic Projects
Unknown; Retreatment; Resurface; Bituminous Mix; Skinny Mix; Bituminous Seal; Bituminous Concrete; Bituminous Macadam; Cold Plane and Bituminous Concrete; Concrete; Gravel; Surface Treated Gravel; Plant Mix; Reclaimed Base and Bituminous Concrete

Indicated plans available - http://vtransmap01.aot.state.vt.us/rp/dpr/DIwebstore/

Functional Class
1 - Interstate System; 2 - Other Freeways and Expressways; 3 - Principal Arterial; 4 - Minor Arterial; 5 - Major Collector; 6 - Minor Collector

Speed Zones
SPEED LIMIT 25; 30; 35; 40; 45; 50; 55; 60; 65

Curves
(degrees) Left / Right

Grades
(percent) grade up / grade down

Road Widths
(ft)

Traffic Counters
(counter ID)

AADT
(count)

Crash Locations
Fatal; Injury; Property Damage Only; Unknown Crash Type

Mileage by Functional Class By Sheet

0265	5 - Major Collector	4.100

Page Total Mileage: 4.100 mi

Mileage by Town By Sheet

CASTLETON - S02651103		4.1 of 4.1

Page Total Mileage: 4.1 mi

DISTRICT	TOWN	Date: 11/11/16	ROUTE
3	CASTLETON	1 of 1 TWN mileage: 0.0 to 4.1	Maj-0265 ETE mileage: 0.0 to 4.1

For More Information Contact - Vermont Agency of Transportation, Policy, Planning and Intermodal Development Division - Mapping Section, 1 National Life Drive, Montpelier, VT 05633-5001 Telephone: 802-828-2600.