Route Log and Progress Chart

DRAFT

Please Note: Errors and Omissions May Exist.
Contact the VTrans Mapping Section with questions or concerns.

DISTRICT	TOWN	ROUTE
5	COLCHESTER	Urb-5617

Base Map

1 in = 2,000 feet

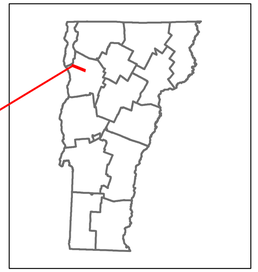

Urb-5617

Stick Diagram

- Town Center
- Stations (Feet)
- Railroad Crossings
- Primary Structures
- Secondary Structures
- Divided State Highway
- State Highway
- Divided Town Highway
- Town Highway
- Streams (Hydraulic Structure)
- Town Boundary
- Village/UC Boundaries
- District Boundaries
- State/Town Highway Change
- Divided Highway Limits
- Ghost Section Boundary
- Federal Urban Area Limits

Scale: 1 INCH = 2000 FEET

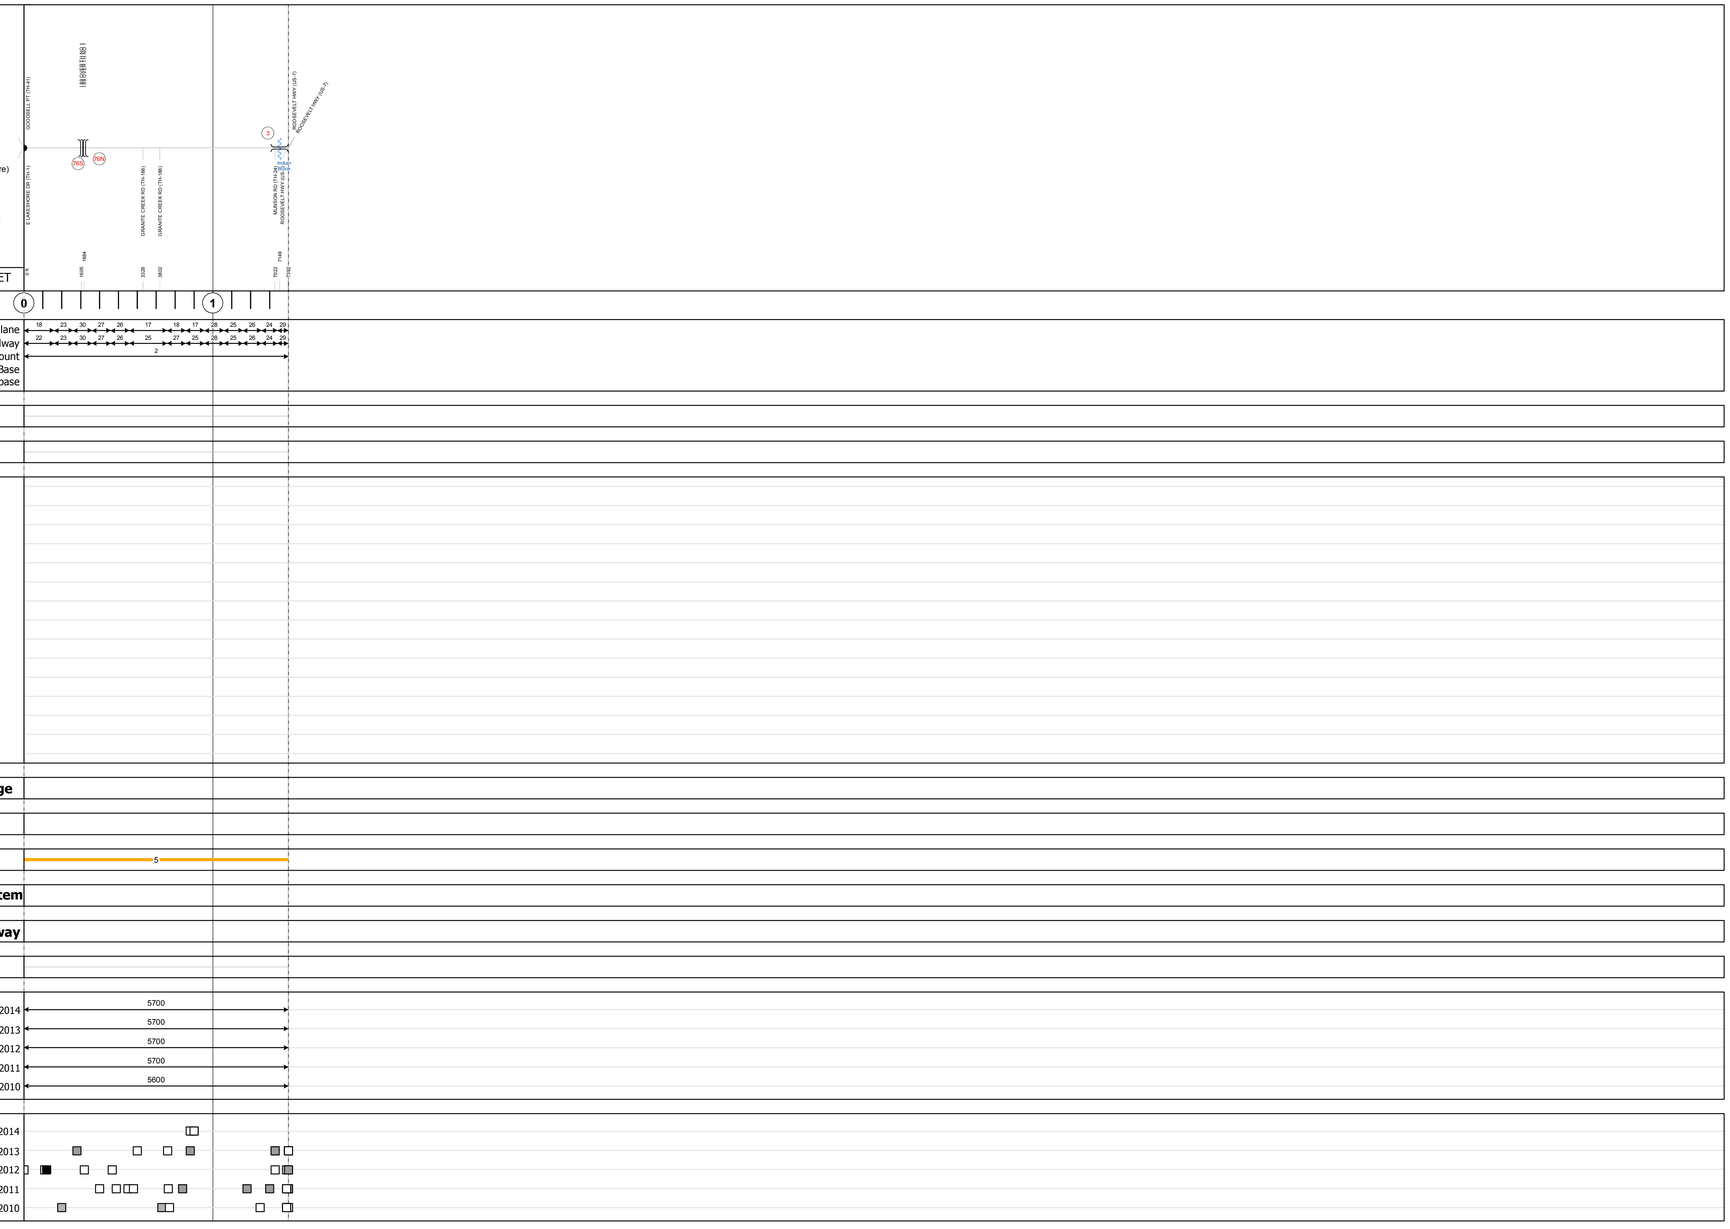

STRUCTURE DESCRIPTIONS

Bridge 76S:
Stringer/multi-beam or girder - 1964
Structure No. 200089076S04052
Length: 157'
Width: 30.0'
Under Clearance: 19.25'
Facility Carried: I 00089 ML
Bridge Type: 3 SP CONT ROLLED BM
Features Intersected: I 89 OVER TH NO 1
Surface: Bituminous
Maintenance/Ownership: State

Bridge 76N:
Stringer/multi-beam or girder - 1964
Structure No. 200089076N04052
Length: 157'
Width: 30.0'
Under Clearance: 16.17'
Facility Carried: I 00089 ML
Bridge Type: 3-SP CONT. ROLLED BM
Features Intersected: I 89 OVER TH NO 1
Surface: Bituminous
Maintenance/Ownership: State

Culvert 3:
Culvert - 1992
Structure No. 100405000304051
Length: 25'
Weight Limit: 0
Facility Carried: C2001
Bridge Type: PRECAST CONC ARCH
Features Intersected: INDIAN BROOK
Maintenance/Ownership: Town

Historic Projects: Unknown; Retreatment; Resurface; Bituminous Mix; Skinny Mix; Bituminous Seal; Bituminous Concrete; Bituminous Macadam; Cold Plane and Bituminous Concrete; Concrete; Gravel; Surface Treated Gravel; Plant Mix; Reclaimed Base and Bituminous Concrete

Indicated plans available - http://vtransmap01.aot.state.vt.us/rp/dpr/Dlwebstore/

Functional Class: 1 - Interstate System; 2 - Other Freeways and Expressways; 3 - Principal Arterial; 4 - Minor Arterial; 5 - Major Collector; 6 - Minor Collector

Speed Zones: 25, 30, 35, 40, 45, 50, 55, 60, 65

Curves: (degrees) Left, Right

Grades: (percent) grade up, grade down

Road Widths: (ft)

Traffic Counters: (counter ID)

AADT: (count)

Crash Locations: Fatal; Injury; Property Damage Only; Unknown Crash Type

Mileage by Functional Class By Sheet

5617	5 - Major Collector	1.400

Page Total Mileage: 1.400 mi

Mileage by Town By Sheet

COLCHESTER - S56170405		1.4 of 1.4

Page Total Mileage: 1.4 mi

DISTRICT	TOWN	Date: 11/12/16	ROUTE
5	COLCHESTER	1 of 1 TWN mileage: 0.0 to 1.4	Urb-5617 ETE mileage: 0.0 to 1.4

For More Information Contact - Vermont Agency of Transportation, Policy, Planning and Intermodal Development Division - Mapping Section, 1 National Life Drive, Montpelier, VT 05633-5001 Telephone: 802-828-2600.