Route Log and Progress Chart

DRAFT

Please Note: Errors and Omissions May Exist.
Contact the VTrans Mapping Section with questions or concerns.

DISTRICT	TOWN	ROUTE
8	RICHFORD	VT-105

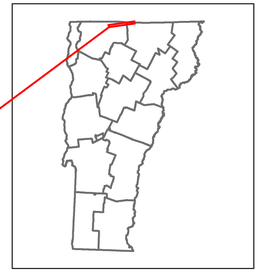

VERMONT 105

Base Map

1 in = 0.75 miles

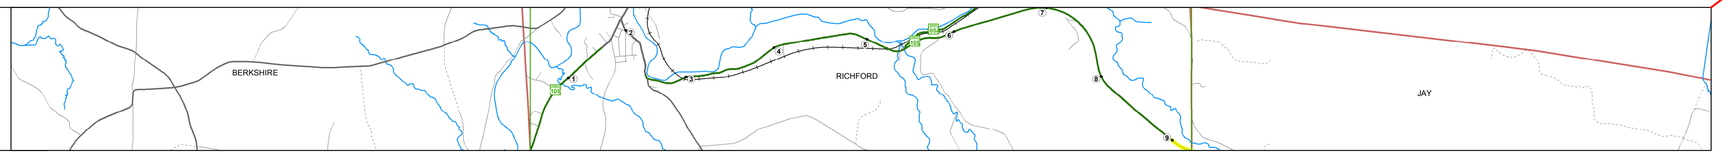

Stick Diagram

- Town Center
- Stations (Feet)
- Railroad Crossings
- Primary Structures
- Secondary Structures
- Divided State Highway
- State Highway
- Divided Town Highway
- Town Highway
- Streams (Hydraulic Structure)
- Town Boundary
- Village/UC Boundaries
- District Boundaries
- State/Town Highway Change
- Divided Highway Limits
- Ghost Section Boundary
- Federal Urban Area Limits

Scale: 1 INCH = 2000 FEET

Road Widths

Travellane	22
Roadway	26
Lane Count	2
Base	18" Gravel
Subbase	4"-Reclaimed-Stable Base

Curves

3

Grades

Historic Projects

Maintenance Garage

Speed Zone

Functional Class

4

National Highway System

Limited Access Highway

Traffic Counters

AADT Counts

2014	570
2013	600
2012	640
2011	640
2010	630

Crash Locations

2014
2013
2012
2011
2010

STRUCTURE DESCRIPTIONS

Culvert 40:
Culvert - 1960
Structure No. 300034004006111
Length: 6'
Under Clearance: 6.0'
Facility Carried: VT105
Bridge Type: CGMPP
Features Intersected: BROOK
Maintenance: State

Historic Projects

- Unknown
- Retreatment
- Resurface
- Bituminous Mix
- Skinny Mix
- Bituminous Seal
- Bituminous Concrete
- Bituminous Macadam
- Cold Plane and Bituminous Concrete
- Concrete
- Gravel
- Surface Treated
- Gravel
- Plant Mix
- Reclaimed Base and Bituminous Concrete

Indicated plans available - http://vtransmap01.aot.state.vt.us/rp/dpr/DIwebstore/

Functional Class

- 1 - Interstate System
- 2 - Other Freeways and Expressways
- 3 - Principal Arterial
- 4 - Minor Arterial
- 5 - Major Collector
- 6 - Minor Collector

Speed Zones

SPEED LIMIT 25, SPEED LIMIT 30, SPEED LIMIT 35, SPEED LIMIT 40, SPEED LIMIT 45, SPEED LIMIT 50, SPEED LIMIT 55, SPEED LIMIT 60, SPEED LIMIT 65

Curves

(degrees) Left, Right

Grades

(percent) grade up, grade down

Road Widths

(ft)

Traffic Counters

(counter ID)

AADT

(count)

Crash Locations

- Fatal
- Injury
- Property Damage Only
- Unknown Crash Type

Mileage by Functional Class By Sheet

034-2	4 - Minor Arterial	0.230

Page Total Mileage: 0.230 mi

Mileage by Town By Sheet

RICHFORD - V105-0611	0.23 of 9.23

Page Total Mileage: 0.23 mi

DISTRICT	TOWN	Date: 11/15/16	ROUTE
8	RICHFORD	2 of 2 TWN mileage: 9.0 to 9.23	VT-105 ETE mileage: 34.608 to 34.838