Route Log and Progress Chart

DRAFT

Please Note: Errors and Omissions May Exist.
Contact the VTrans Mapping Section with questions or concerns.

DISTRICT	TOWN	ROUTE
4	NORTHFIELD	Min-0686

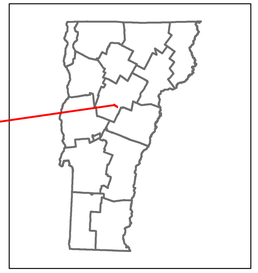

Min-0686

Base Map

1 in = 500 feet

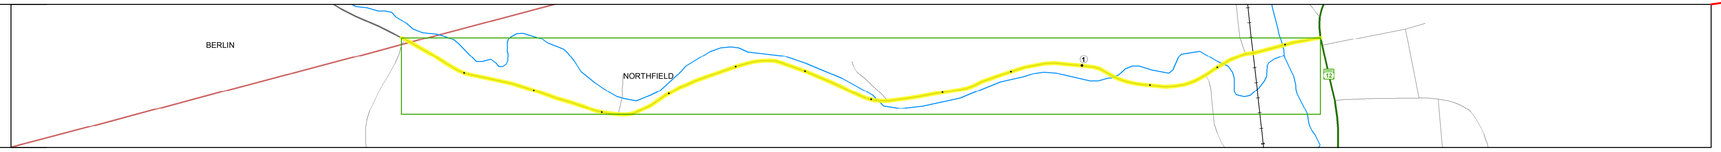

Stick Diagram

- Town Center
- Intersecting State Routes (excl. ramps/approaches)
- Other Intersecting Highways, Ramps, Approaches
- Railroad Crossings
- Primary Structures
- Secondary Structures
- Divided State Highway
- State Highway
- Divided Town Highway
- Town Highway
- Streams (Hydraulic Structure)
- Town Boundary
- Village/UC Boundaries
- District Boundaries
- State/Town Highway Change
- Divided Highway Limits
- Ghost Section Boundary
- Federal Urban Area Limits

Scale: 1 INCH = 2000 FEET

0 1

Road Widths

Travellane	20
Roadway	24
Lane Count	2
Base	
Subbase	

Curves

Grades

Historic Projects

Maintenance Garage

Speed Zone

Functional Class

6

National Highway System

Limited Access Highway

Traffic Counters

Customer Service Level

AADT Counts

2016
2015
2014
2013
2012

Crash Locations

2016
2015
2014
2013
2012

STRUCTURE DESCRIPTIONS

Bridge 9:
Slab - 1919
Structure No. 101213000912131
Length: 35'
Width: 29.4'
Facility Carried: C2003
Bridge Type: CONCRETE SLAB
Features Intersected: COX BROOK
Surface: Bituminous
Maintenance/Ownership: Town

Bridge 10:
Stringer/multi-beam or girder - 1900
Structure No. 101213001012131
Length: 54'
Height: 10.83'
Width: 13.3'
Facility Carried: C2003
Bridge Type: STL BM/QUEEN POST CB
Features Intersected: COX BROOK
1
Covered: COX BROOK
Surface: Timber
Maintenance/Ownership: Town

Bridge 11:
Stringer/multi-beam or girder - 1872
Structure No. 101213001112131
Length: 58'
Height: 10.5'
Width: 14.9'
Facility Carried: C2003
Bridge Type: STL BM/QUEEN POST CB
Features Intersected: COX BROOK
1
Covered: COX BROOK
Surface: Timber
Maintenance/Ownership: Town

Bridge 15:
Stringer/multi-beam or girder - 1872
Structure No. 101213001512131
Length: 139'
Height: 11.92'
Width: 15.6'
Weight Limit: 0
Facility Carried: C2003
Bridge Type: STLBM/LATTICE COV BR
Features Intersected: DOG RIVER
1
Covered: DOG RIVER
Surface: Timber
Maintenance/Ownership: Town

Historic Projects: Unknown; Retreatment; Resurface; Bituminous Mix; Skinny Mix; Bituminous Seal; Bituminous Concrete; Bituminous Macadam; Cold Plane and Bituminous Concrete; Concrete; Gravel; Surface Treated Gravel; Plant Mix; Reclaimed Base and Bituminous Concrete

Indicated plans available - http://vtransmap01.aot.state.vt.us/rp/dpr/D/webstore/

Functional Class: 1 - Interstate System; 2 - Other Freeways and Expressways; 3 - Principal Arterial; 4 - Minor Arterial; 5 - Major Collector; 6 - Minor Collector

Speed Zones: SPEED LIMIT 25, 30, 35, 40, 45, 50, 55, 60, 65

Curves: (degrees) Left; Right

Grades: (percent) grade up; grade down

Road Widths (ft)

Traffic Counters (counter ID)

AADT (count)

Crash Locations: Fatal; Injury; Property Damage Only; Unknown Crash Type

High Crash Locations (HCL's): HCL No.; 1 - 100; 101 - 200; 201 - 300; 301 - 400; 401 - 800

Mileage by Functional Class By Sheet

0686	6 - Minor Collector	1.350

Page Total Mileage: 1.350 mi

Mileage by Town By Sheet

NORTHFIELD - S06861213	1.35 of 1.35

Page Total Mileage: 1.35 mi

DISTRICT	TOWN	Date: 10/18/17	ROUTE
4	NORTHFIELD	1 of 1 TWN mileage: 0.0 to 1.35	Min-0686 ETE mileage: 7.57 to 8.92