Route Log and Progress Chart

DRAFT

Please Note: Errors and Omissions May Exist.
Contact the VTrans Mapping Section with questions or concerns.

DISTRICT	TOWN	ROUTE
4	STOCKBRIDGE	VT-100

VERMONT 100

Base Map

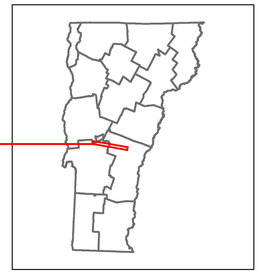

Stick Diagram

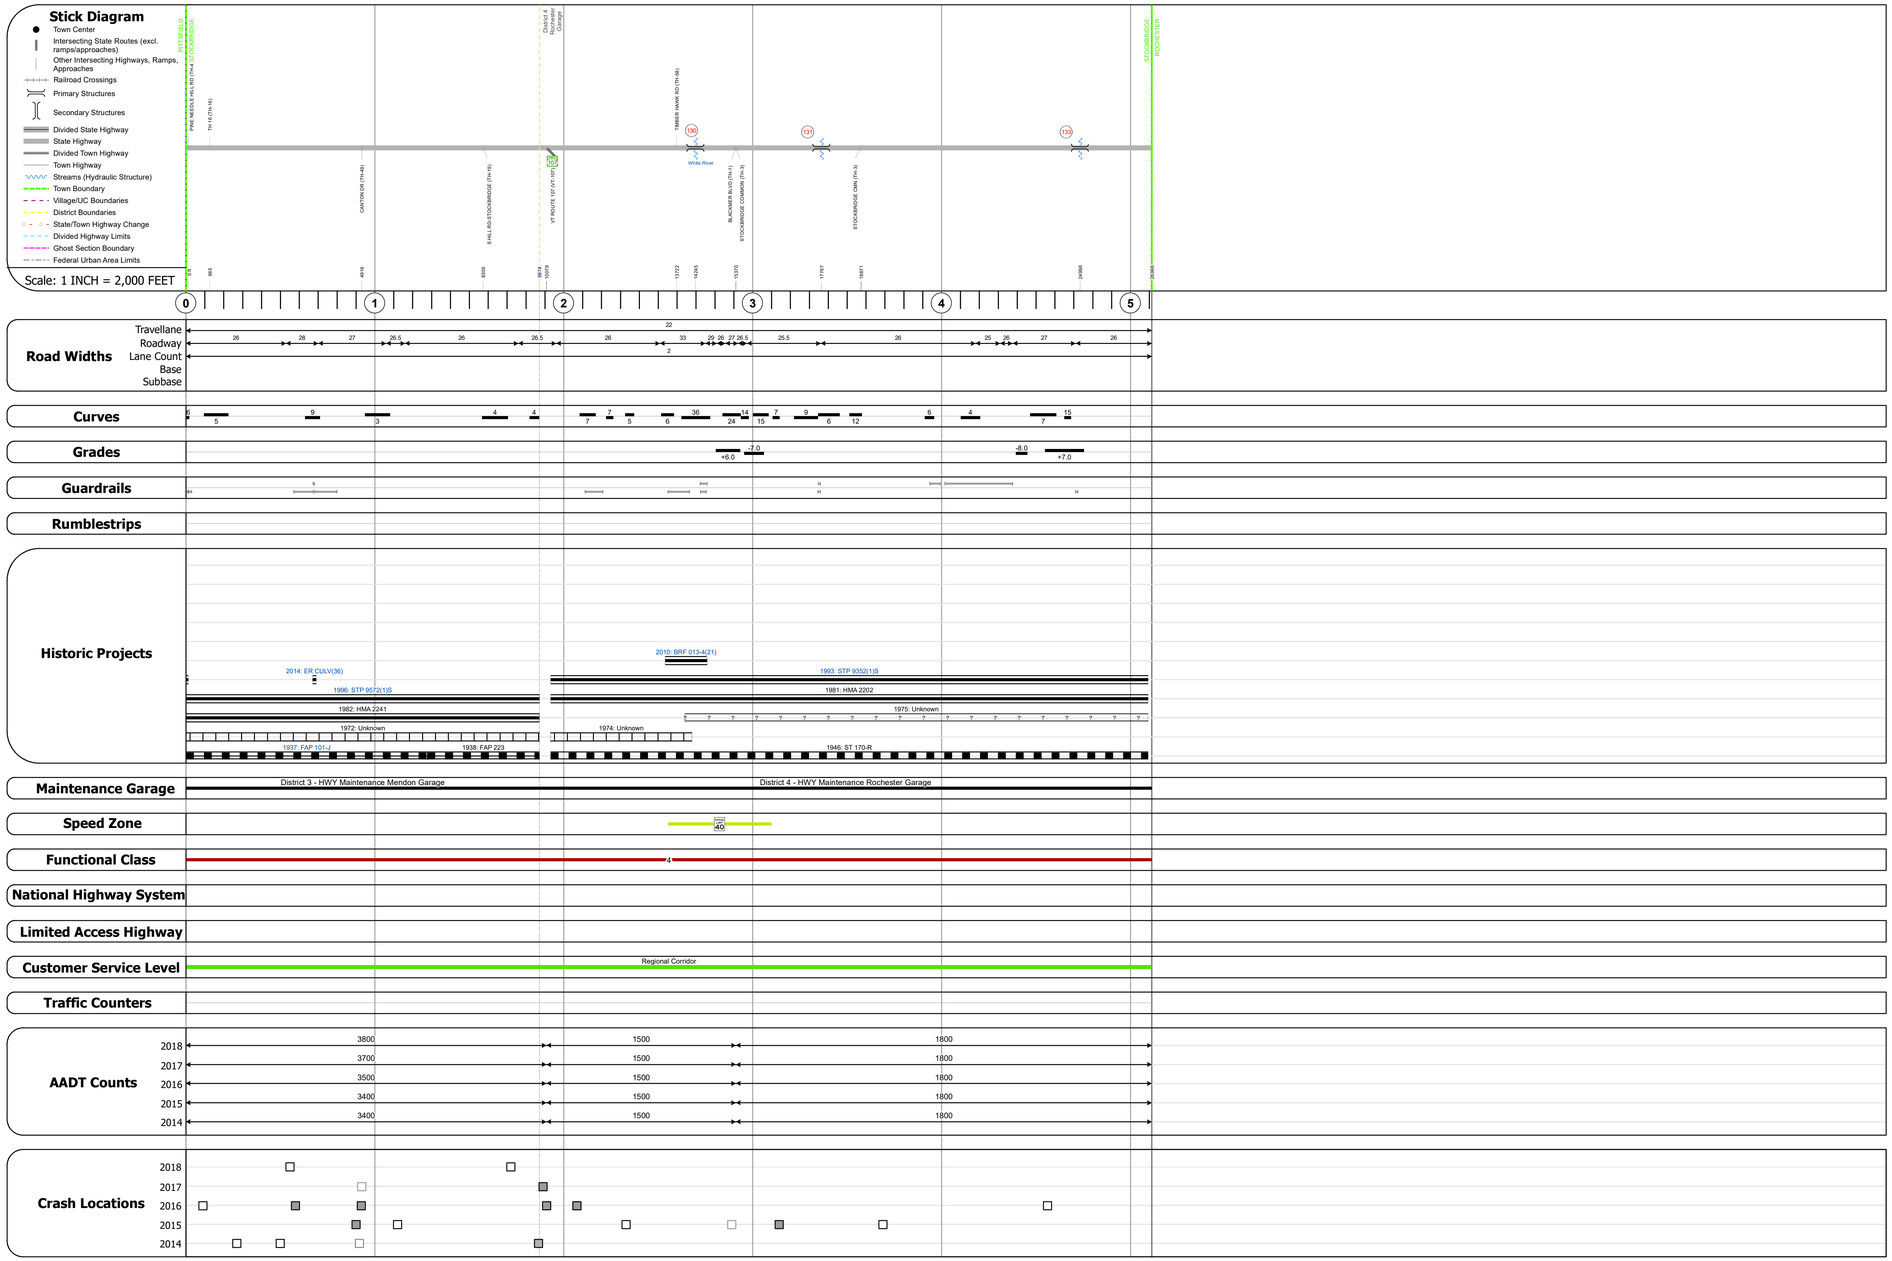

STRUCTURE DESCRIPTIONS

Bridge 130:
Stringer/multi-beam or girder - 2009
Structure No. 300013013014192
Length: 225'
Width: 33.0'
Facility Carried: VT 00100 ML
Structure Type: 2 SP CONT CURV GIRD
Features Intersected: WHITE RIVER
Surface: Bituminous
Maintenance/Ownership: State

Culvert 131:
Culvert - 1978
Structure No. 300013013114191
Length: 12'
Width: 39.5'
Under Clearance: 5.0'
Facility Carried: VT100
Structure Type: RC BOX
Features Intersected: BROOK
Surface: Bituminous
Maintenance: State

Bridge 133:
Slab - 1927
Structure No. 300013013314191
Length: 12'
Width: 33.3'
Under Clearance: 3.0'
Facility Carried: VT100
Structure Type: CONCRETE SLAB
Features Intersected: BROOK
Surface: Bituminous
Maintenance: State

Historic Projects: Unknown, Retreatment, Resurface, Bituminous Mix, Skinny Mix, Bituminous Seal, Bituminous Concrete, Bituminous Macadam, Cold Plane and Bituminous Concrete, Concrete, Gravel, Surface Treated Gravel, Plant Mix, Reclaimed Base and Bituminous Concrete

Indicated plans available - http://vtransmap01.aot.state.vt.us/rp/dpr/Diwebstore/

Functional Class: 1 - Interstate System; 2 - Other Freeways and Expressways; 3 - Principal Arterial; 4 - Minor Arterial; 5 - Major Collector; 6 - Minor Collector

Speed Zones: SPEED LIMIT 25, 30, 35, 40, 45, 50, 55, 60, 65

Curves (degrees): Left, Right

Grades (percent): grade up, grade down

Road Widths (ft)

Traffic Counters: Continuous (CTC); Weigh-In-Motion (WIM); Short-Term, Scheduled; Short-Term, Unscheduled (counter ID)

AADT (count)

Crash Locations: Fatal; Injury; Property Damage Only; Unknown Crash Type

High Crash Locations (HCL's)
Sections (& Intersections)
HCL No.
1 - 100 (1 - 10)
101 - 200 (11 - 20)
201 - 300 (21 - 30)
301 - 400 (31 - 40)
401 - 800 (41 - 113)

Mileage by Functional Class By Sheet

022	4 - Minor Arterial	1.909
013-4	4 - Minor Arterial	3.204

Page Total Mileage: 5.113 mi

Mileage by Town By Sheet

STOCKBRIDGE - V100-1419	5.113 of 5.113

Page Total Mileage: 5.113 mi

DISTRICT	TOWN	Date: 12/02/19	ROUTE
4	STOCKBRIDGE	1 of 1 TWN mileage: 0.0 to 5.113	VT-100 ETE mileage: 94.893 to 100.006