Route Log and Progress Chart

DRAFT

Please Note: Errors and Omissions May Exist.
Contact the VTrans Mapping Section with questions or concerns.

DISTRICT	TOWN	ROUTE
3	WHITING	Maj-0160

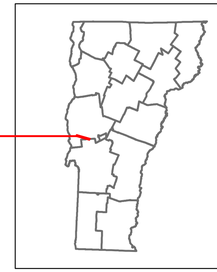

Maj-0160

Base Map

1 in = 2,000 feet

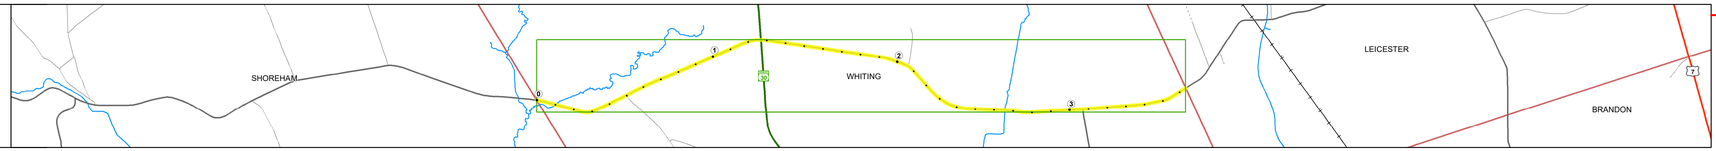

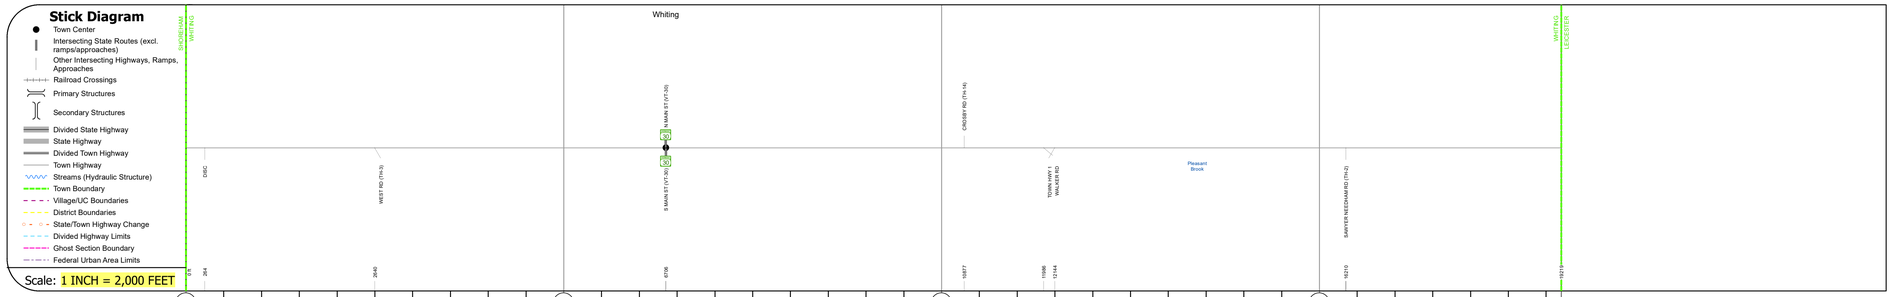

Road Widths

Travellane	22
Roadway	22
Lane Count	2
Base	
Subbase	

Curves

Grades

Guardrails

Rumblestrips

Historic Projects

1973: Unknown
1972: Unknown
1960: SA
1958: SA
1973: Unknown
1957: SA
1947: SA
1948: SA
1975: Unknown
1980: Unknown
1969: Unknown
1972: Unknown
1955: SA
1954: SA
1953: SA
1952: SA
1950: SA
1949: SA

Maintenance Garage

Speed Zone

Functional Class

5

National Highway System

Limited Access Highway

Customer Service Level

Traffic Counters

A359

AADT

2021	879	859	1156
2020	776	758	1020
2019	779	895	1204
2018	970	900	1200
2017	980	910	1200

Crash Locations

(Incomplete) 2022
2021
2020
2019
2018

STRUCTURE DESCRIPTIONS

Historic Projects
Unknown; Retreatment; Resurface; Bituminous Mix; Skinny Mix; Bituminous Seal; Bituminous Concrete; Bituminous Macadam; Cold Plane and Bituminous Concrete; Concrete; Gravel; Surface Treated Gravel; Plant Mix; Reclaimed Base and Bituminous Concrete

Indicated plans available - http://vtransmap01.aot.state.vt.us/rp/dpr/Diwebstore/

Functional Class
1 - Interstate System; 2 - Other Freeways and Expressways; 3 - Principal Arterial; 4 - Minor Arterial; 5 - Major Collector; 6 - Minor Collector

Speed Zones
SPEED LIMIT 25; 30; 35; 40; 45; 50; 55; 60; 65

Curves (degrees): Left, Right

Grades (percent): grade up, grade down

Road Widths (ft)

Traffic Counters
Continuous (CTC); Weigh-In-Motion (WIM); Short-Term, Scheduled; Short-Term, Unscheduled
(counter ID)
AADT (AADT)

Crash Locations
Fatal; Injury; Property Damage Only; Unknown Crash Type

High Crash Locations (HCL's)
Sections (& Intersections)
HCL No.
1 - 100 (1 - 10); 101 - 200 (11 - 20); 201 - 300 (21 - 30); 301 - 400 (31 - 40); 401 - 800 (41 - 113)

Mileage by Functional Class By Sheet

0160	5 - Major Collector	3.640

Page Total Mileage: 3.640 mi

Mileage by Town By Sheet

WHITING - S01600123	3.64 of 3.64

Page Total Mileage: 3.64 mi

DISTRICT	TOWN	Date: 10/03/22	ROUTE
3	WHITING	1 of 1 TWN mileage: 0.0 to 3.64	Maj-0160 ETE mileage: 4.8 to 8.44