VTrans Working to Get You There
Vermont Agency of Transportation

Route Log and Progress Chart

DRAFT

Please Note: Errors and Omissions May Exist.
Contact the VTrans Mapping Section with questions or concerns.

DISTRICT	TOWN	ROUTE
2	BRATTLEBORO	VT-9

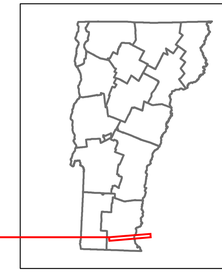

VERMONT 9

Base Map

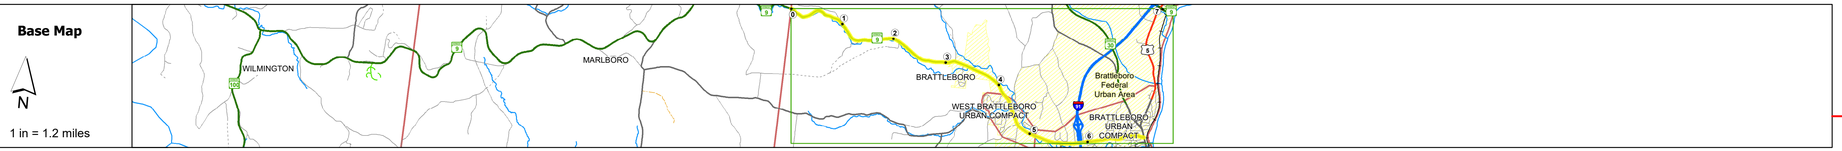

Stick Diagram

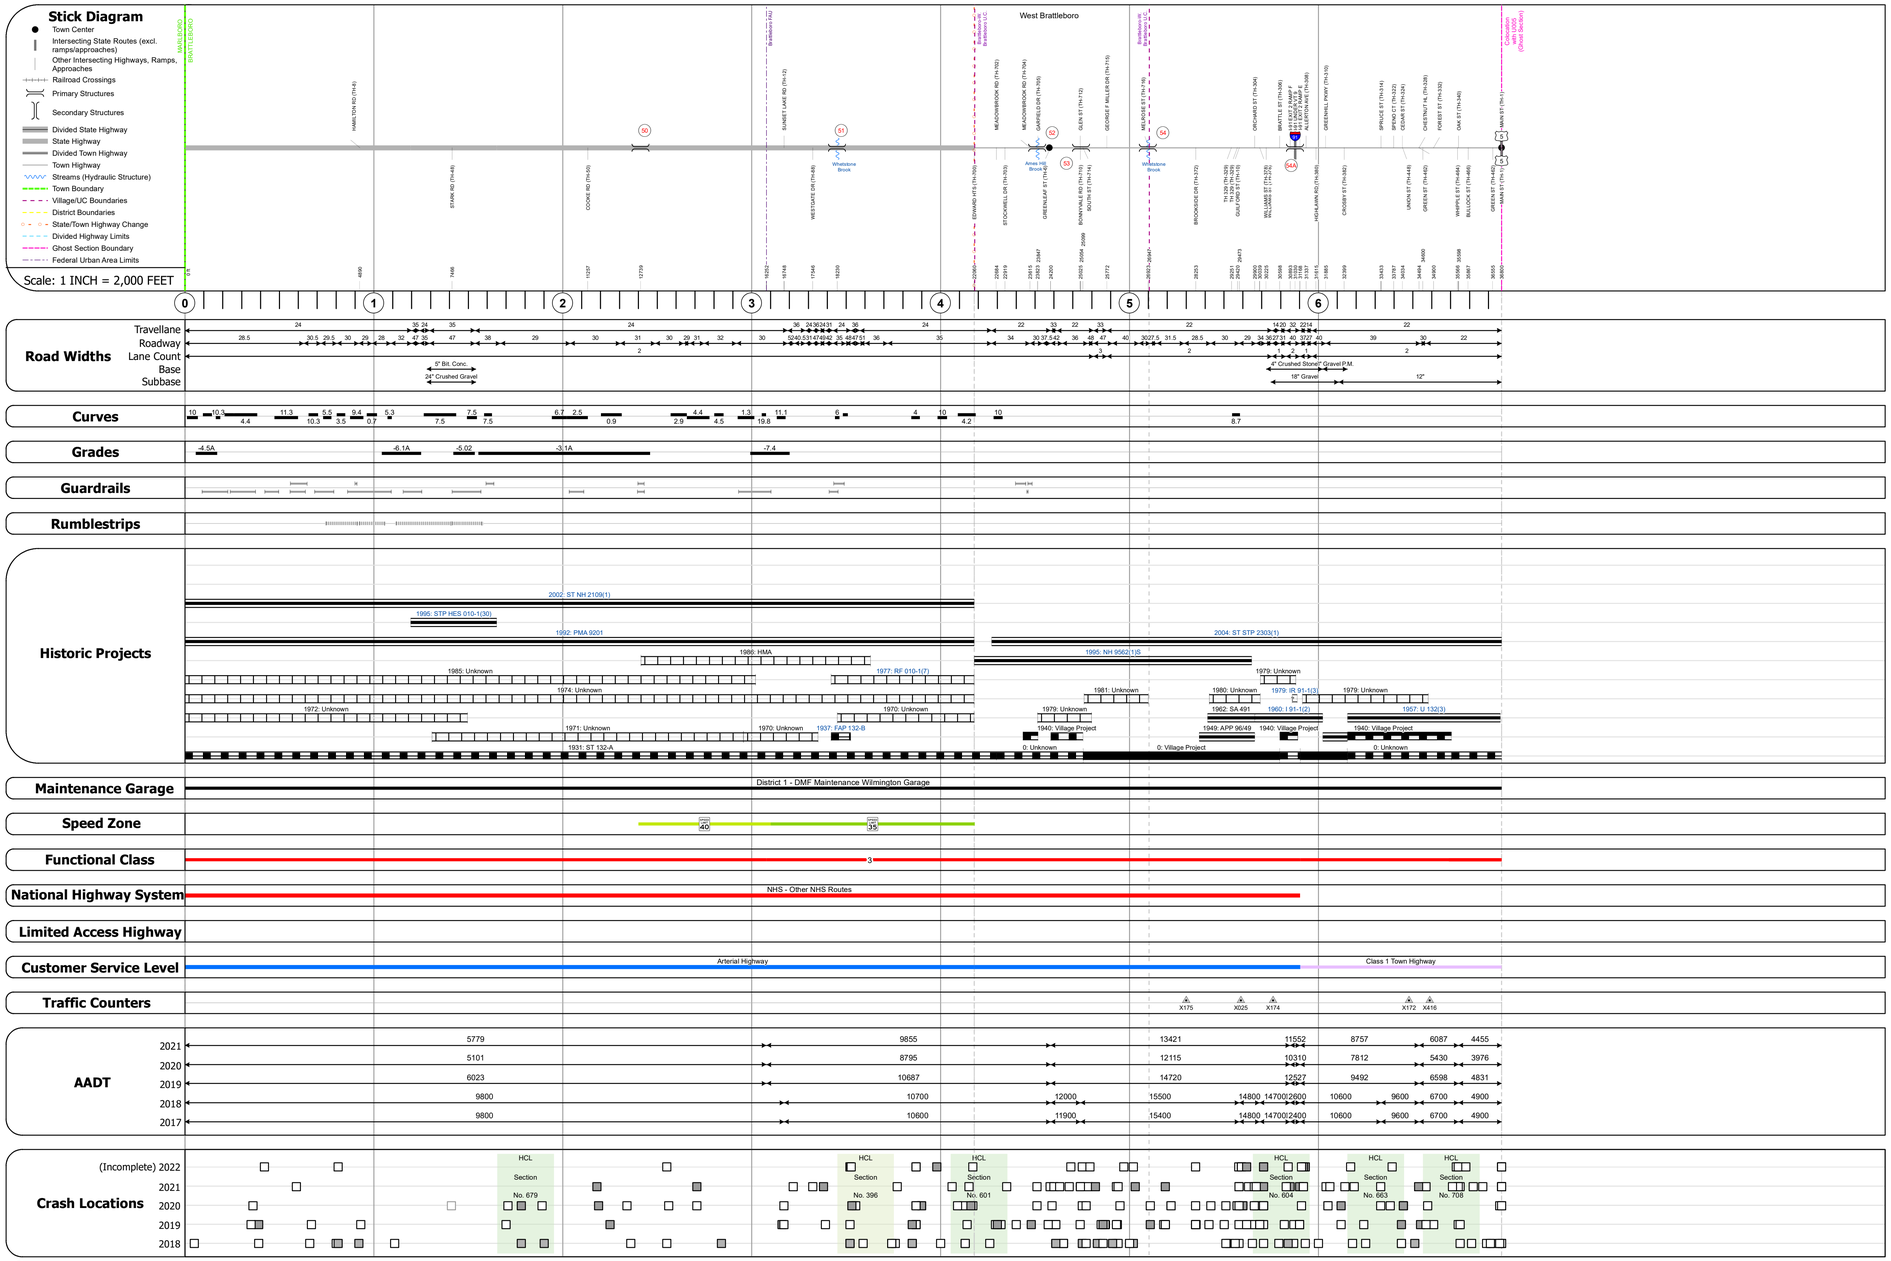

Road Widths

Curves

Grades

Guardrails

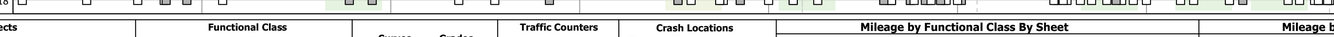

Rumblestrips

Historic Projects

Maintenance Garage

Speed Zone

Functional Class

National Highway System

Limited Access Highway

Customer Service Level

Traffic Counters

AADT

Crash Locations

STRUCTURE DESCRIPTIONS

Bridge 50:
Slab - 1931
Structure No. 300010005013021
Length: 10'
Width: 2.8'
Facility Carried: VT09
Structure Type: CONCRETE SLAB
Features Intersected: BROOK
Surface: Bituminous
Maintenance/Ownership: State

Bridge 51:
Stringer/multi-beam or girder - 1937
Structure No. 200010005113022
Length: 83'
Height: 5.33'
Width: 3.2'
Facility Carried: VT 09 ML
Structure Type: ROLLED BEAM
Features Intersected: WHETSTONE BROOK
Surface: Bituminous
Maintenance/Ownership: State

Bridge 52:
Slab - 1940
Structure No. 200010005213022
Length: 25'
Height: 5.33'
Width: 3.8'
Facility Carried: VT 09 ML
Structure Type: CONCRETE SLAB
Features Intersected: AMES HILL BROOK
Surface: Bituminous
Maintenance/Ownership: City/Municipal

Bridge 53:
Culvert (Arch) - 1914
Structure No. 300010005313021
Length: 18'
Width: 5.3'
Facility Carried: VT09
Structure Type: RC ARCH WIDE W/ SLAB
Features Intersected: BROOK
Maintenance/Ownership: State

Bridge 54:
Culvert (Arch) - 1914
Structure No. 200010005413022
Length: 70'
Height: 5.33'
Width: 2.7'
Facility Carried: VT 09 ML
Structure Type: RC ARCH
Features Intersected: WHETSTONE BROOK
Maintenance/Ownership: City/Municipal

Bridge 54A:
Stringer/multi-beam or girder - 1960
Structure No. 200010054A13022
Length: 138'
Height: 5.33'
Width: 7.2'
Under Clearance: 1.33'
Facility Carried: VT 09 ML
Structure Type: 2 SPAN ROLLED BEAM
Features Intersected: I 91 UNDER VT 9
Maintenance/Ownership: State

Historic Projects
Unknown
Retreatment
Resurface
Bituminous Mix
Skinny Mix
Bituminous Seal
Bituminous Concrete
Bituminous Macadam
Cold Plane and Bituminous Concrete
Concrete
Gravel
Surface Treated
Gravel
Plant Mix
Reclaimed Base and Bituminous Concrete

Indicated plans available - http://vtransmap01.act.state.vt.us/rp/dpr/Diwebstore/

Functional Class
1 - Interstate System
2 - Other Freeways and Expressways
3 - Principal Arterial
4 - Minor Arterial
5 - Major Collector
6 - Minor Collector

Speed Zones
SPEED 25 30 35 40 45 50 55 60 65

Curves
(degrees) Left Right

Grades
(percent) grade up grade down

Road Widths
(ft)

Traffic Counters
Continuous (CTC)
Weigh-In-Motion (WIM)
Short-Term, Scheduled
Short-Term, Unscheduled
(counter ID)

AADT
(AADT)

Crash Locations
Fatal
Injury
Property Damage Only
Unknown Crash Type

High Crash Locations (HCL's)
Sections (& Intersections)

HCL No.	
1 - 100 (1 - 10)	201 - 300 (21 - 30)
101 - 200 (11 - 20)	301 - 400 (31 - 40)
	401 - 800 (41 - 113)

Mileage by Functional Class By Sheet

2000	3 - Other Principal Arterial	1.066
010-1	3 - Other Principal Arterial	5.904
010-2	3 - Other Principal Arterial	-0.279

Page Total Mileage: 6.970 mi

Mileage by Town By Sheet

BRATTLEBORO - V009-1302 6.97 of 7.204
Ghost Section - (US-5, MM 2.306 to 4.615)

Page Total Mileage: 6.97 mi

DISTRICT	TOWN	Date: 10/03/22	ROUTE
2	BRATTLEBORO	1 of 2 TWN mileage: 0.0 to 6.97	VT-9 ETE mileage: 37.446 to 44.416