VTrans Working to Get You There
Vermont Agency of Transportation

Route Log and Progress Chart

DRAFT

Please Note: Errors and Omissions May Exist.
Contact the VTrans Mapping Section with questions or concerns.

DISTRICT	TOWN	ROUTE
7	BRADFORD	VT-25

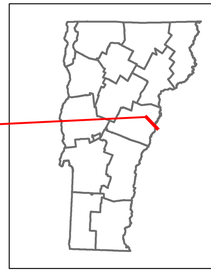

VERMONT 25

Base Map

1 in = 0.5 miles

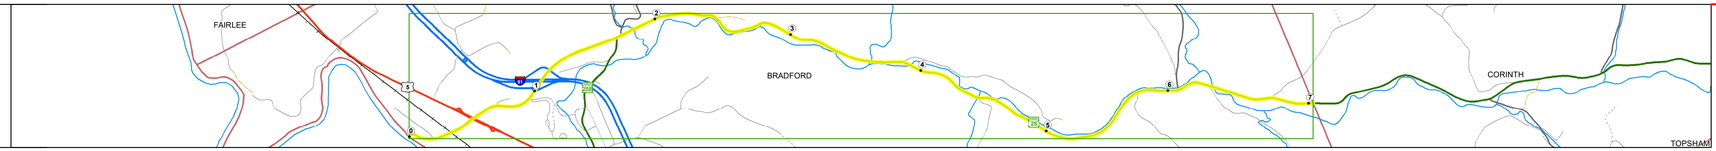

Stick Diagram

- Town Center
- Intersecting State Routes (excl. ramps/approaches)
- Other Intersecting Highways, Ramps, Approaches
- Railroad Crossings
- Primary Structures
- Secondary Structures
- Divided State Highway
- State Highway
- Divided Town Highway
- Town Highway
- Streams (Hydraulic Structure)
- Town Boundary
- Village/UC Boundaries
- District Boundaries
- State/Town Highway Change
- Divided Highway Limits
- Ghost Section Boundary
- Federal Urban Area Limits

Scale: 1 INCH = 2,000 FEET

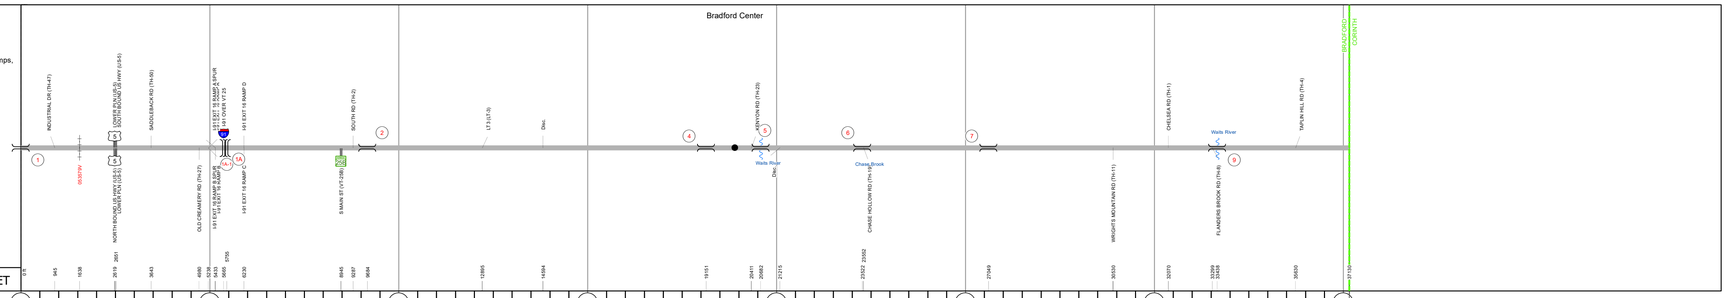

Road Widths

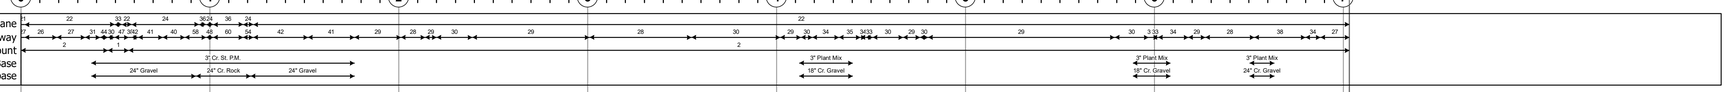

Curves

 

Grades

Guardrails

Rumblestrips

Historic Projects

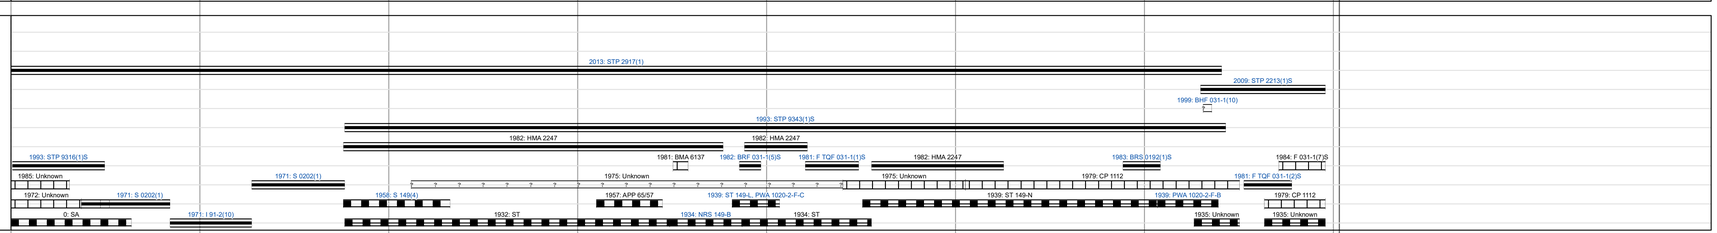

Maintenance Garage

District 7 - DMF Maintenance Bradford Garage

Speed Zone

Functional Class

National Highway System

Limited Access Highway

Customer Service Level

Local Connector

Traffic Counters

N145 N043 N143 N144

AADT

2021	2820	5151	4373	3652	2930	2250	
2020	2489	4546	3858	2355	2586	1986	
2019	2458	5367	4555	2780	3053	2345	
2018	2500	5400	4600	4000	4400	3100	2300
2017	2500	5500	4600	3900	4500	3100	2300

Crash Locations

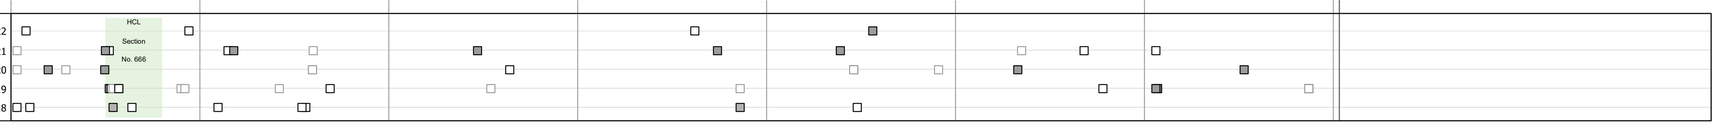

STRUCTURE DESCRIPTIONS

Unknown 1:
Unknown
Structure No. 200031B00109012
Structure Type: Unknown
Features Intersected: CONNECTICUT RIVER

Unknown 1A:
Unknown
Structure No. 200091058N09012
Structure Type: Unknown
Features Intersected: I 91 OVER VT 25
Maintenance/Ownership: State

Unknown 1A-1:
Unknown
Structure No. 200091058S09012
Structure Type: Unknown
Features Intersected: I 91 OVER VT 25
Maintenance/Ownership: State

Bridge 2:
Culvert - 1958
Structure No. 300031000209011
Length: 14'
Facility Carried: VT25
Structure Type: CGMPP
Features Intersected: MILL POND BROOK
Maintenance/Ownership: State

Bridge 4:
Slab - 1933
Structure No. 300031000409011
Length: 16'
Width: 3.2'
Facility Carried: VT25
Structure Type: CONCRETE SLAB
Features Intersected: BROOK
Surface: Bituminous
Maintenance/Ownership: State

Bridge 5:
Stringer/multi-beam or girder - 1982
Structure No. 200031000509012
Length: 207'
Height: 5.33'
Width: 2.9'
Facility Carried: VT 25 ML
Structure Type: 2 SP CONT WLD GIRDER
Features Intersected: WAITS RIVER
Surface: Bituminous
Maintenance/Ownership: State

Bridge 6:
Slab - 1925
Structure No. 300031000609011
Length: 16'
Width: 3.4'
Facility Carried: VT25
Structure Type: CONCRETE SLAB
Features Intersected: CHASE BROOK
Surface: Bituminous
Maintenance/Ownership: State

Bridge 7:
Culvert - 1957
Structure No. 300031000709011
Length: 6'
Facility Carried: VT25
Structure Type: ACCGMPP
Features Intersected: BROOK
Maintenance/Ownership: State

Bridge 9:
Stringer/multi-beam or girder - 1939
Structure No. 200031000909012
Length: 148'
Height: 5.33'
Width: 2.7'
Facility Carried: VT 25 ML
Structure Type: 2 SP CONT ROLLED BM
Features Intersected: WAITS RIVER
Surface: Bituminous
Maintenance/Ownership: State

Historic Projects
Unknown; Retreatment; Resurface; Bituminous Mix; Skinny Mix; Bituminous Seal; Bituminous Concrete; Bituminous Macadam; Cold Plane and Bituminous Concrete; Concrete; Gravel; Surface Treated Gravel; Plant Mix; Reclaimed Base and Bituminous Concrete
Indicated plans available - http://vtransmap01.aot.state.vt.us/rp/dpr/Diwebstore/

Functional Class
1 - Interstate System; 2 - Other Freeways and Expressways; 3 - Principal Arterial; 4 - Minor Arterial; 5 - Major Collector; 6 - Minor Collector

Speed Zones
SPEED 25; SPEED 30; SPEED 35; SPEED 40; SPEED 45; SPEED 50; SPEED 55; SPEED 60; SPEED 65

Curves
(degrees) Left / Right

Grades
(percent) grade up / grade down

Road Widths
(ft)

Traffic Counters
Continuous (CTC); Weigh-In-Motion (WIM); Short-Term, Scheduled; Short-Term, Unscheduled
(counter ID)
AADT (AADT)

Crash Locations
Fatal; Injury; Property Damage Only; Unknown Crash Type

High Crash Locations (HCL's)
Sections (& Intersections)
HCL No.
1 - 100 (1 - 10); 101 - 200 (11 - 20); 201 - 300 (21 - 30); 301 - 400 (31 - 40); 401 - 800 (41 - 113)

Mileage by Functional Class By Sheet

031	4 - Minor Arterial	6.003
0202	5 - Major Collector	1.029

Page Total Mileage: 7.032 mi

Mileage by Town By Sheet

BRADFORD - V025-0901		7.032 of 7.032

Page Total Mileage: 7.032 mi

DISTRICT	TOWN	Date: 10/03/22	ROUTE
7	BRADFORD	1 of 1 TWN mileage: 0.0 to 7.032	VT-25 ETE mileage: 0.0 to 7.032

For More Information Contact - Vermont Agency of Transportation, Policy, Planning and Intermodal Development Division - Mapping Section, 219 North Main Street, Barre, VT 05641 Telephone: 802-828-2600.