Route Log and Progress Chart

DRAFT

Please Note: Errors and Omissions May Exist.
Contact the VTrans Mapping Section with questions or concerns.

DISTRICT	TOWN	ROUTE
3	WEST RUTLAND	VT-133

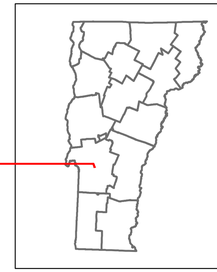

VERMONT 133

Base Map

1 in = 500 feet

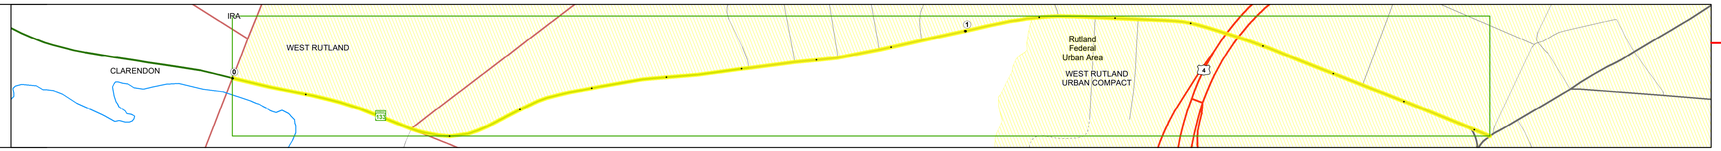

Stick Diagram

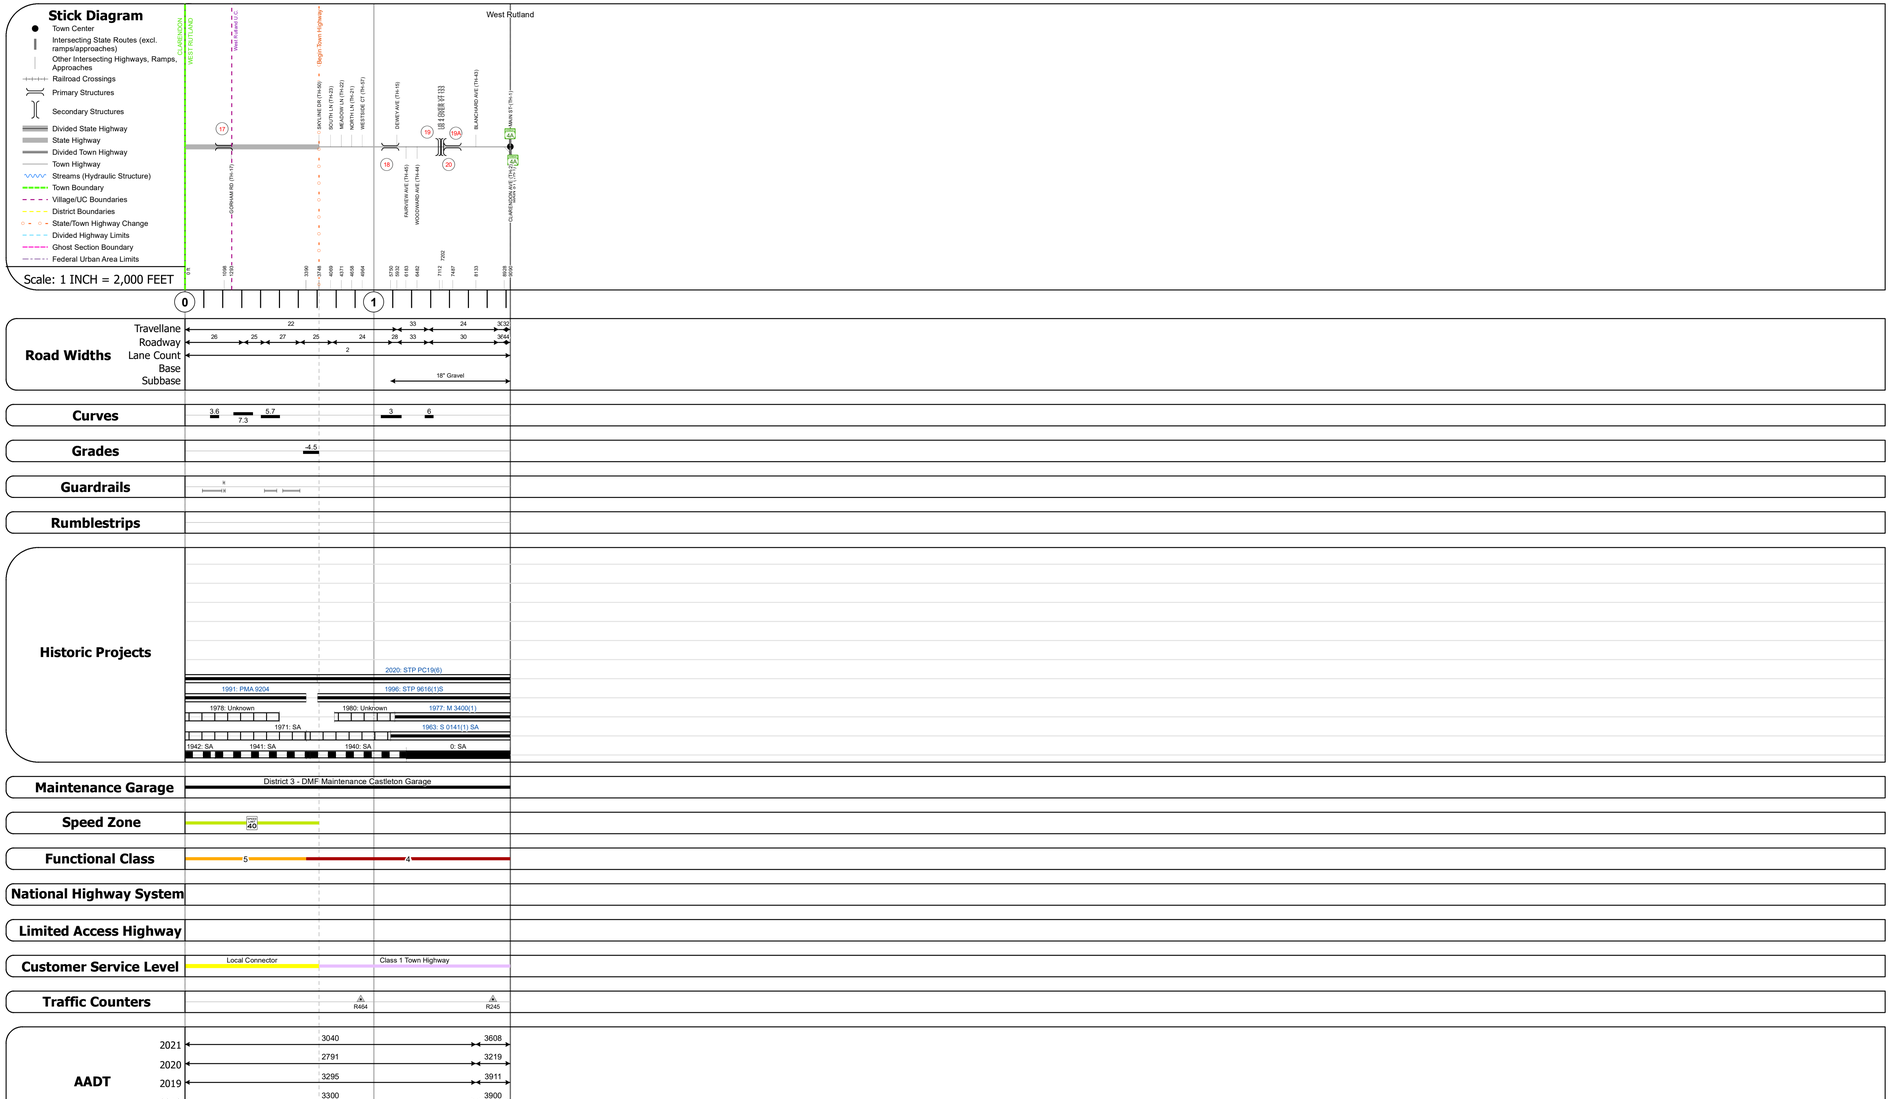

Road Widths

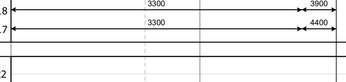

Curves

Grades

Guardrails

Rumblestrips

Historic Projects

Maintenance Garage

Speed Zone

Functional Class

National Highway System

Limited Access Highway

Customer Service Level

Traffic Counters

AADT

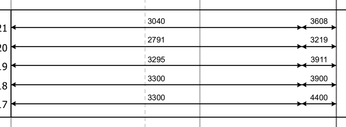

Crash Locations

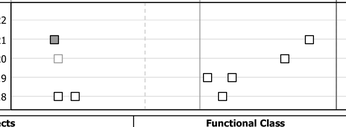

STRUCTURE DESCRIPTIONS

Bridge 17:
Slab - 1937
Structure No. 300141001711281
Length: 16'
Width: 2.8'
Facility Carried: VT133
Structure Type: CONCRETE SLAB
Features Intersected: BROOK
Surface: Bituminous
Maintenance/Ownership: State

Bridge 18:
Culvert - 1926
Structure No. 303400001811281
Length: 10'
Width: 2.9'
Facility Carried: VT133
Structure Type: RC BOX
Features Intersected: BROOK
Surface: Bituminous
Maintenance/Ownership: State

Unknown 19:
Unknown
Structure No. 200020015E11282
Structure Type: Unknown
Features Intersected: US 4 OVER VT 133
Maintenance/Ownership: State

Unknown 19A:
Unknown
Structure No. 200020015W11282
Structure Type: Unknown
Features Intersected: US 4 OVER VT 133
Maintenance/Ownership: State

Bridge 20:
Slab - 1928
Structure No. 303400002011281
Length: 18'
Width: 4.1'
Facility Carried: VT133
Structure Type: CONCRETE SLAB
Features Intersected: BROOK
Surface: Bituminous
Maintenance/Ownership: State

Historic Projects
Unknown; Retreatment; Resurface; Bituminous Mix; Skinny Mix; Bituminous Seal; Bituminous Concrete; Bituminous Macadam; Cold Plane and Bituminous Concrete; Concrete; Gravel; Surface Treated Gravel; Plant Mix; Reclaimed Base and Bituminous Concrete
Indicated plans available - http://vtransmap01.act.state.vt.us/rp/dpr/Diwebstore/

Functional Class
1 - Interstate System; 2 - Other Freeways and Expressways; 3 - Principal Arterial; 4 - Minor Arterial; 5 - Major Collector; 6 - Minor Collector

Speed Zones
SPEED 25; SPEED 30; SPEED 35; SPEED 40; SPEED 45; SPEED 50; SPEED 55; SPEED 60; SPEED 65

Curves (degrees) Left / Right

Grades (percent) grade up / grade down

Road Widths (ft)

Traffic Counters
Continuous (CTC); Weigh-In-Motion (WIM); Short-Term, Scheduled; Short-Term, Unscheduled (counter ID)
AADT (AADT)

Crash Locations
Fatal; Injury; Property Damage Only; Unknown Crash Type

High Crash Locations (HCL's)
Sections (& Intersections)
HCL No.: 1 - 100 (1 - 10); 101 - 200 (11 - 20); 201 - 300 (21 - 30); 301 - 400 (31 - 40); 401 - 800 (41 - 113)

Mileage by Functional Class By Sheet

3400	4 - Minor Arterial	1.080
0141	5 - Major Collector	0.642

Page Total Mileage: 1.722 mi

Mileage by Town By Sheet

WEST RUTLAND - V133-1128	1.722 of 1.722

Page Total Mileage: 1.722 mi

DISTRICT	TOWN	Date: 10/03/22	ROUTE
3	WEST RUTLAND	1 of 1 TWN mileage: 0.0 to 1.722	VT-133 ETE mileage: 20.754 to 22.476